linda@surfbay.co.uk.

NOTCH OUT ON LINE - BUTT EDGE OF TRIM TO END OF JIG
BUTT TRIM BACKING TO LOWER EDGE OF NOTCH
PASS FRONT OF TRIM OVER TOP TIN
ENSURE AREA IS WATER TIGHT

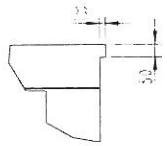

DETAIL NOTCH DETAIL
SCALE 0.05

SEE DETAIL NOTCH DETAIL

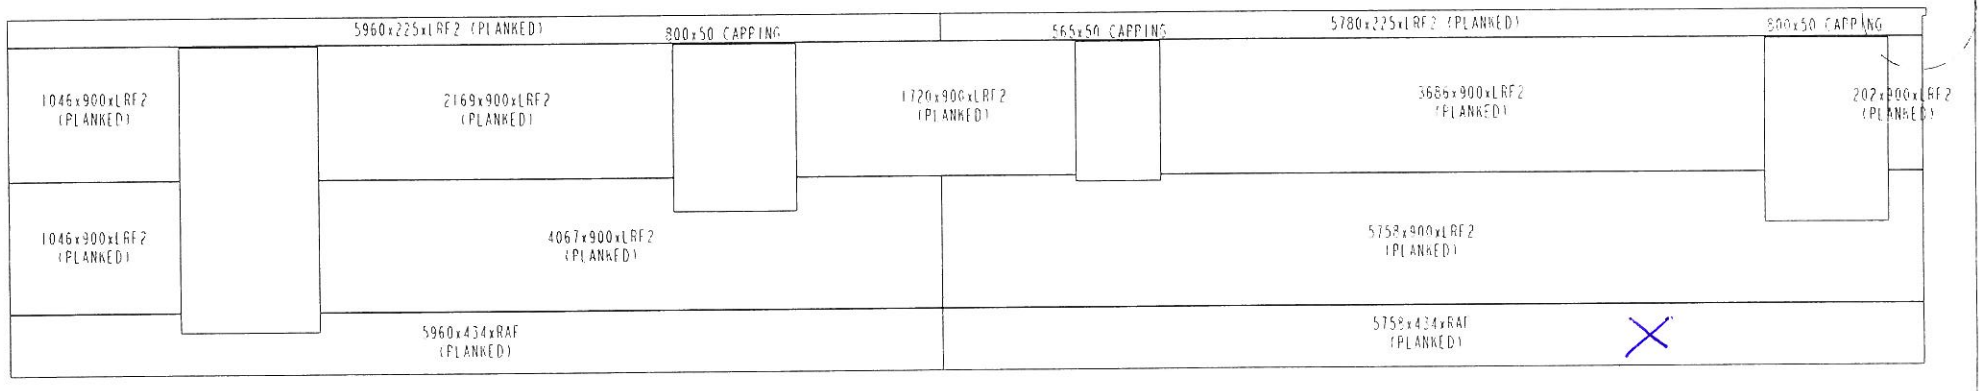

FLUSH CLADDING TO DOOR AND WINDOW APERTURES

CONTROLLED ISSUE	REV.	AMENDED	REVISION DESCRIPTION	M.R.No.	DATE
Status	4.0+	knight	MOD TO THE DIMENSIONS OF THE CLADDING TO HIT VERTICAL TIMBERS	17315	14/07/2010
Run No.	3.0+	orrell	CLADDING UPDATED DUE TO JIG CHANGES	17315	29/06/2010
Issued Date 14/07/2010	2.0+	pretty	FOR 2011 BOTTOM CLADDING CHANGE FROM LRF2 TO RAF AS CHASSIS TIMBER NOW 36mm	17191	26/05/2010
Issued By knight					
DIR No.					
Production					

THIRD ANGLE PROJECTION

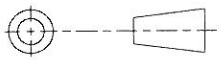

SWIFT GROUP LTD

Drg No.	ACGH100046
Title	MOSELLE_38x12/3_CLADDING
Detail	LA, LD, LF, LM
Drawn By	smgllm
Date	27/02/2009
Year(s) Used	----

Model(s) ----

4